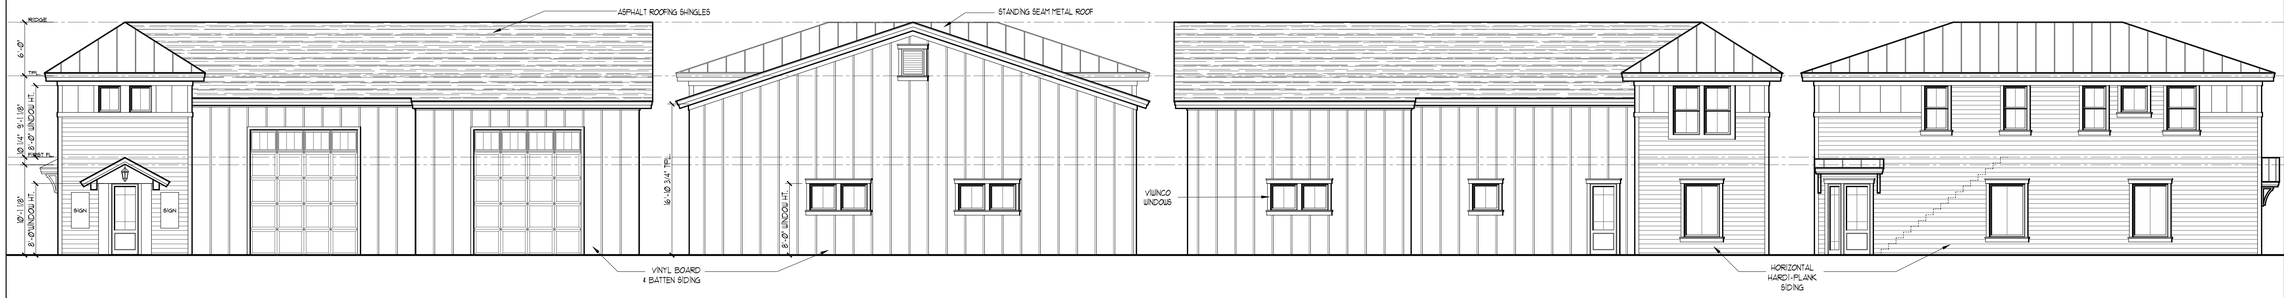

FRONT ELEVATION

RIGHT ELEVATION

REAR ELEVATION

LEFT ELEVATION

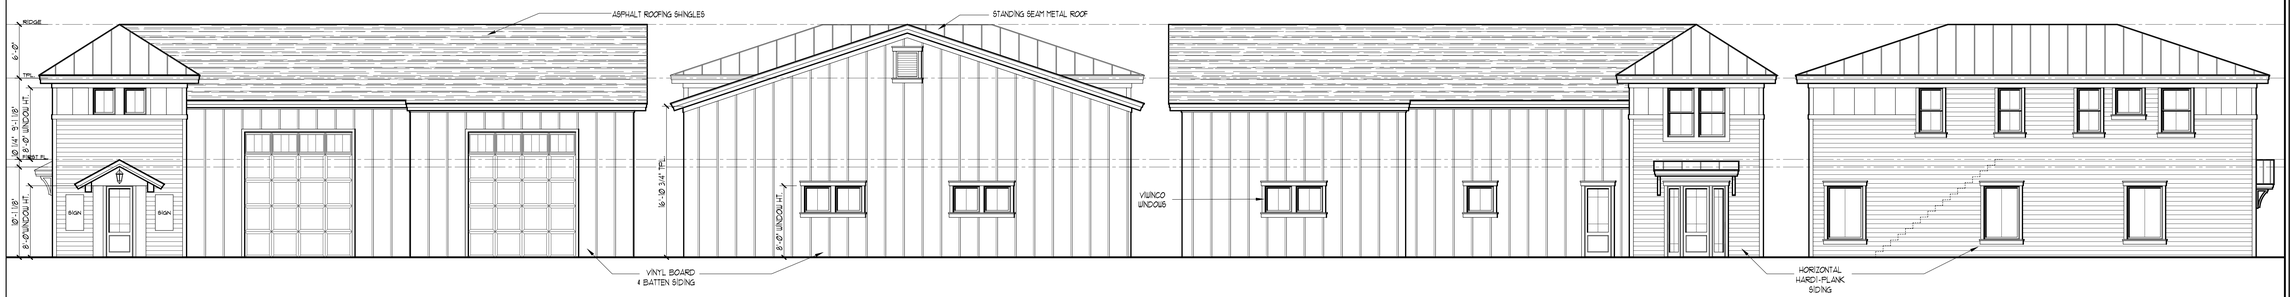

FRONT ELEVATION

RIGHT ELEVATION

REAR ELEVATION

LEFT ELEVATION

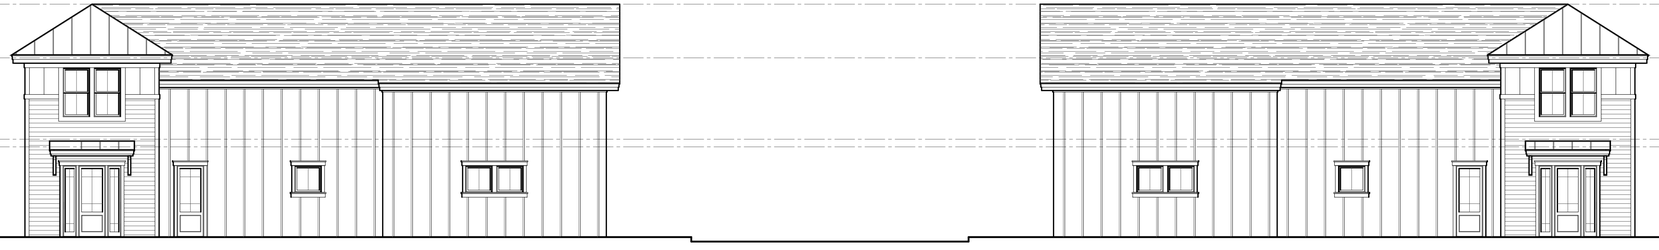

OCEANVIEW ROAD ELEVATION

CLARK EDWARD
113 &117 WOODBINE
OCEANVIEW ROAD
LOT: 6.18 & 6.19 BLOCK: 236
WOODBINE, NJ

ELEVATIONS

THOMAS / BECHTOLD
ARCHITECTURE & ENGINEERING
Andrew Bechtold
RA 17642
P. (609) 927-5050 F. (609) 927-3330
WWW.GWTHOMAS.NET
599 SHORE ROAD SOMERS POINT NEW JERSEY

THESE DESIGNS ARE
COPYRIGHT
PROTECTED
DOCUMENTS PREPARED BY G.W. THOMAS ARCHITECT ARE INSTRUMENTS OF SERVICE FOR USE SOLELY ON THIS PROJECT ADDRESS. UNLESS OTHERWISE PROVIDED, G.W. THOMAS ARCHITECTURE SHALL BE DEEMED THE AUTHOR OF THESE DOCUMENTS AND SHALL RETAIN ALL COMMON LAW, STATUTORY AND OTHER RESERVED RIGHT INCLUDING THE COPYRIGHT. THESE DOCUMENTS AND DESIGNS ARE NOT SUITABLE FOR REUSE BY OWNER OR OTHERS FOR ADDITIONS TO THIS PROJECT OR ANY OTHER PROJECT. ANY REUSE WITHOUT WRITTEN RELEASE BY G.W. THOMAS ARCHITECT IS STRICTLY PROHIBITED. NOTE THAT ANY USE OF THESE PLANS WITHOUT PROPER COMPENSATION AND WITHOUT OUR WRITTEN APPROVAL WILL CONSIDERED COPYRIGHT INFRINGEMENT AND WE WILL DO WHATEVER WE CAN TO PROTECT THAT COPYRIGHT.

Revisions:

Date: 7-7-26	File No: 126
Scale: 1/8" = 1'-0"	
Drawn: RMB, NTS	Dwg. No. A-1
Checked: GWT/ACB	

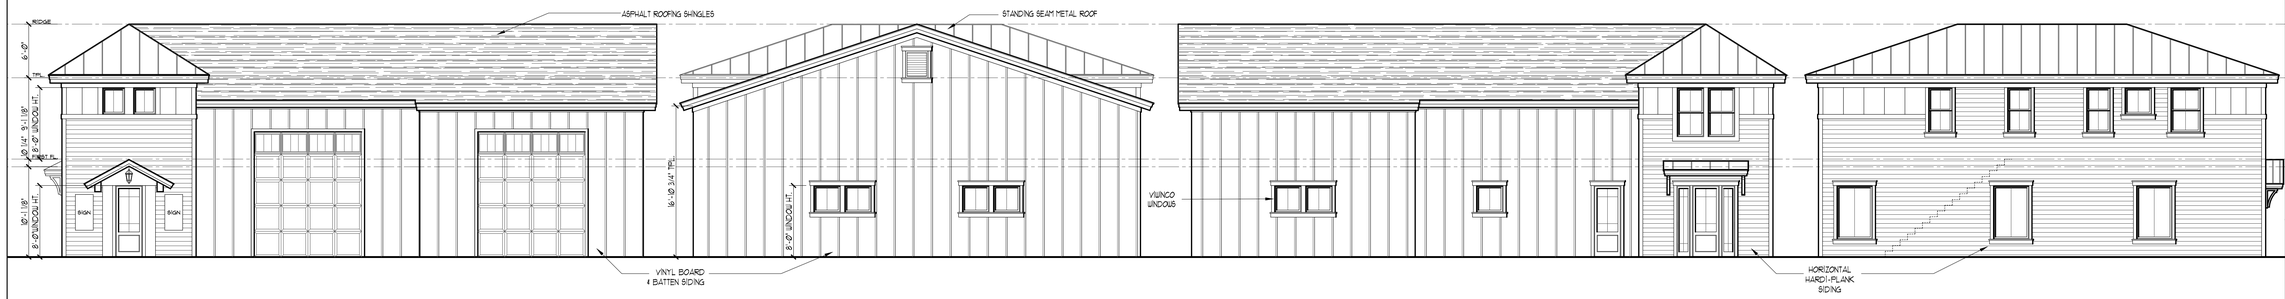

FRONT ELEVATION

RIGHT ELEVATION

REAR ELEVATION

LEFT ELEVATION

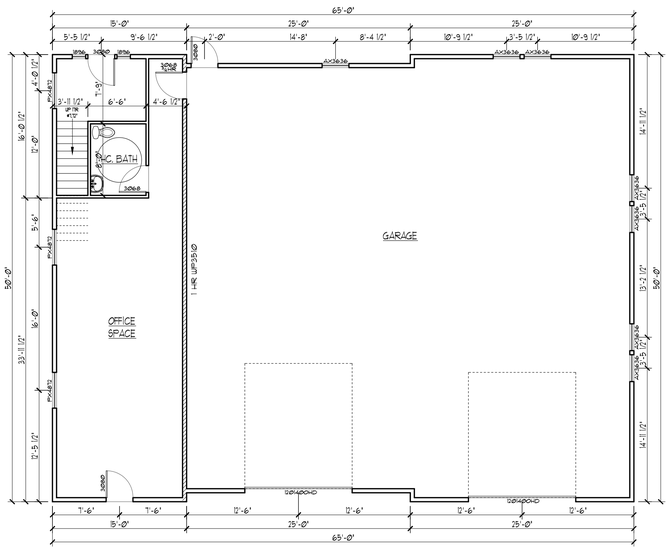

GROUND FLOOR PLAN

3200 SF TOTAL
540 SF OFFICE
2,600 SF GARAGE
1,020 SF GARAGE 1ST
1,580 SF GARAGE 2ND

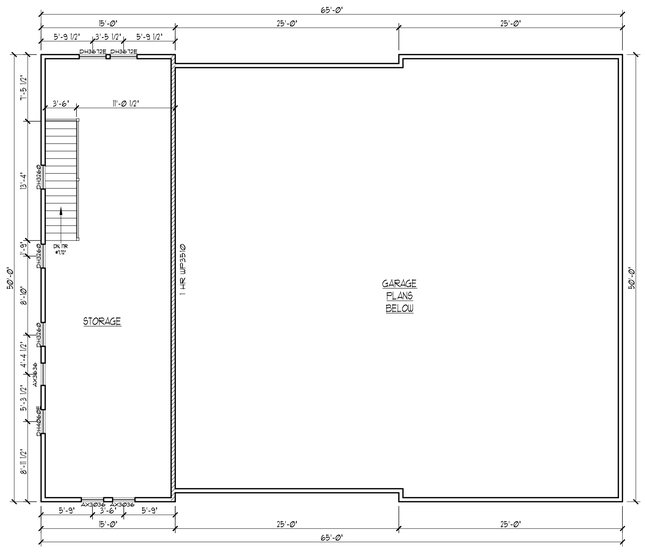

FIRST FLOOR PLAN

1580 SF TOTAL

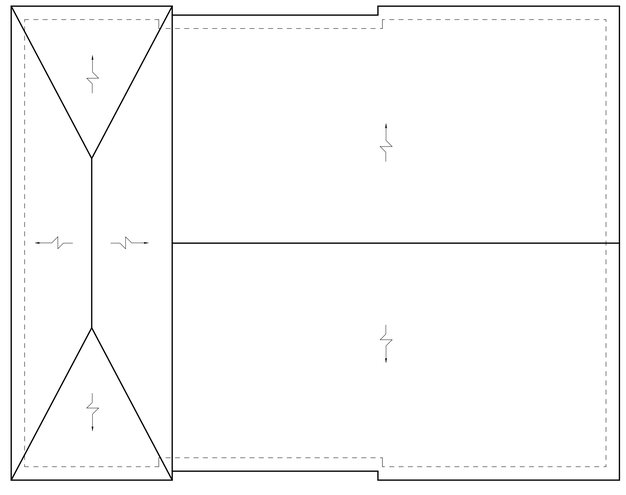

ROOF PLAN

CLARK EDWARD
113 &117 WOODBINE
OCEANVIEW ROAD
LOT: 6.18 & 6.19 BLOCK: 236
WOODBINE, NJ

BUILDING 1

THOMAS / BECHTOLD
ARCHITECTURE & ENGINEERING
Andrew Bechtold
RA 17642
P. (609) 927-5050 F. (609) 927-3330
WWW.GWTHOMAS.NET
599 SHORE ROAD SOMERS POINT NEW JERSEY

THESE DESIGNS ARE
COPYRIGHT
PROTECTED
DOCUMENTS PREPARED BY G.W. THOMAS ARCHITECT ARE INSTRUMENTS OF SERVICE FOR USE SOLELY ON THIS PROJECT ADDRESS. UNLESS OTHERWISE PROVIDED, G.W. THOMAS ARCHITECTURE SHALL BE DEEMED THE AUTHOR OF THESE DOCUMENTS AND SHALL RETAIN ALL COMMON LAW, STATUTORY AND OTHER RESERVED RIGHT INCLUDING THE COPYRIGHT. THESE DOCUMENTS AND DESIGNS ARE NOT SUITABLE FOR REUSE BY OWNER OR OTHERS FOR ADDITIONS TO THIS PROJECT OR ANY OTHER PROJECT. ANY REUSE WITHOUT WRITTEN RELEASE BY G.W. THOMAS ARCHITECT IS STRICTLY PROHIBITED. NOTE THAT ANY USE OF THESE PLANS WITHOUT PROPER COMPENSATION AND WITHOUT OUR WRITTEN APPROVAL WILL CONSIDERED COPYRIGHT INFRINGEMENT AND WE WILL DO WHATEVER WE CAN TO PROTECT THAT COPYRIGHT.

Revisions:

Date: 7-7-26	File No: 126
Scale: 1/8" = 1'-0"	
Drawn: RMB, NTS	Dwg. No. A-2
Checked: GWT/ACB	

FRONT ELEVATION

RIGHT ELEVATION

REAR ELEVATION

LEFT ELEVATION

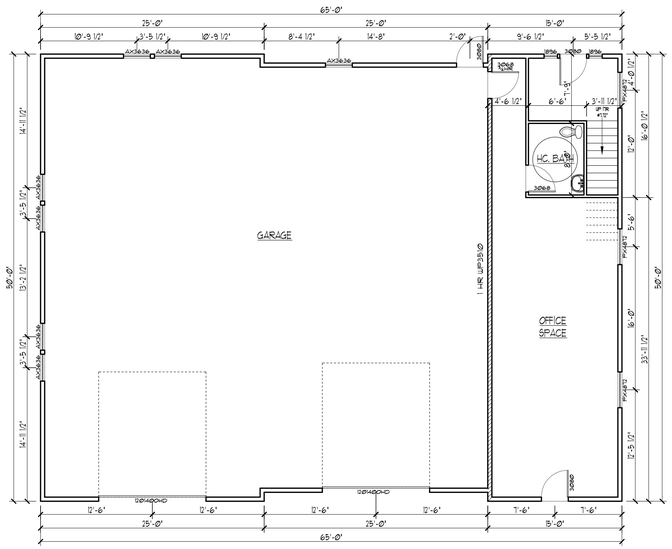

GROUND FLOOR PLAN

3200 SF TOTAL
340 SF OFFICE
2,400 SF GARAGE
1,020 SF GARAGE 1
1,380 SF GARAGE 2

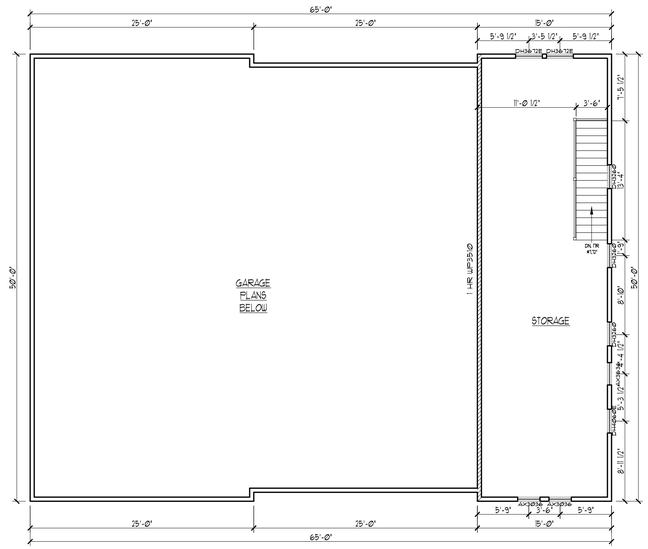

FIRST FLOOR PLAN

750 SF TOTAL

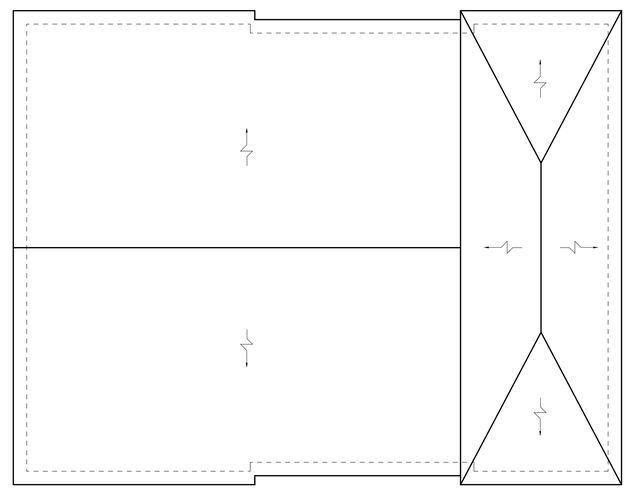

ROOF PLAN

CLARK EDWARD
113 &117 WOODBINE
OCEANVIEW ROAD
LOT: 6.18 & 6.19 BLOCK: 236
WOODBINE, NJ

BUILDING 2

THOMAS / BECHTOLD
ARCHITECTURE & ENGINEERING
P. (609) 927-5050 F. (609) 927-3330
WWW.GWTHOMAS.NET
599 SHORE ROAD SOMERS POINT NEW JERSEY 08230
Andrew Bechtold RA 17642

THESE DESIGNS ARE
COPYRIGHT
PROTECTED
DOCUMENTS PREPARED BY G.W. THOMAS ARCHITECT ARE INSTRUMENTS OF SERVICE FOR USE SOLELY ON THIS PROJECT ADDRESS. UNLESS OTHERWISE PROVIDED, G.W. THOMAS ARCHITECTURE SHALL BE DEEMED THE AUTHOR OF THESE DOCUMENTS AND SHALL RETAIN ALL COMMON LAW, STATUTORY AND OTHER RESERVED RIGHT, INCLUDING THE COPYRIGHT. THESE DOCUMENTS AND DESIGNS ARE NOT SUITABLE FOR REUSE BY OWNER OR OTHERS FOR ADDITIONS TO THIS PROJECT OR ANY OTHER PROJECT. ANY REUSE WITHOUT WRITTEN RELEASE BY G.W. THOMAS ARCHITECT IS STRICTLY PROHIBITED. NOTE THAT ANY USE OF THESE PLANS WITHOUT PROPER COMPENSATION AND WITHOUT OUR WRITTEN APPROVAL WILL CONSIDERED COPYRIGHT INFRINGEMENT AND WE WILL DO WHATEVER WE CAN TO PROTECT THAT COPYRIGHT.

Revisions:

Date: 7-7-26
File No: 126
Scale: 1/8" = 1'-0"
Drawn: RMB, NTS
Dwg. No. A-3
Checked: GWT/ACB

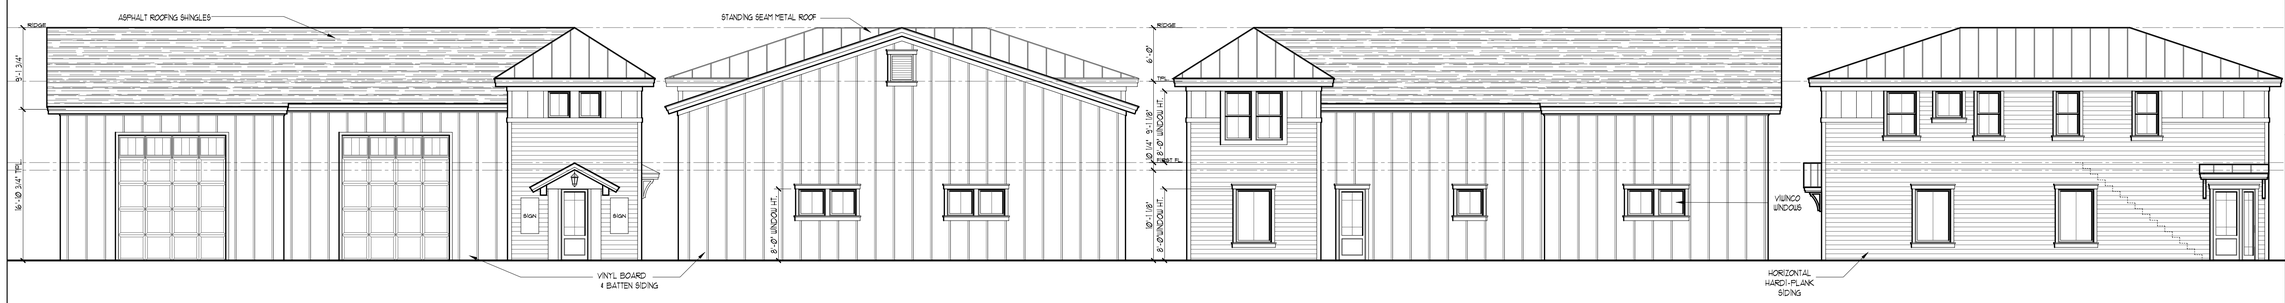

FRONT ELEVATION

RIGHT ELEVATION

REAR ELEVATION

LEFT ELEVATION

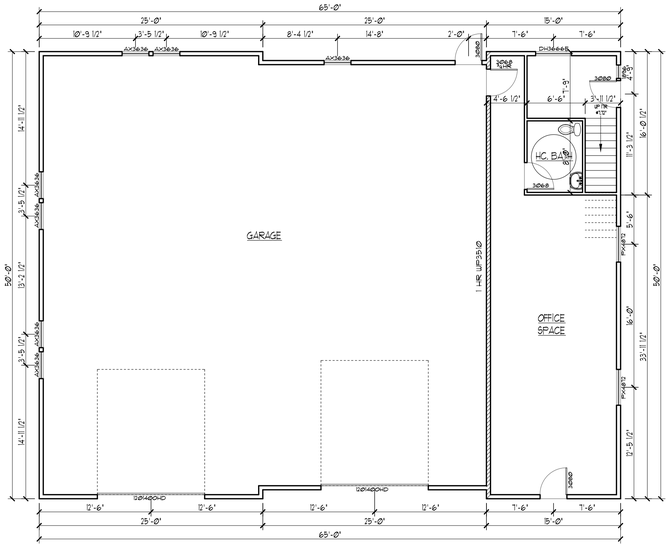

GROUND FLOOR PLAN

3200 SF TOTAL
240 SF OFFICE
2400 SF GARAGE 1
1020 SF GARAGE 2
1380 SF GARAGE 3

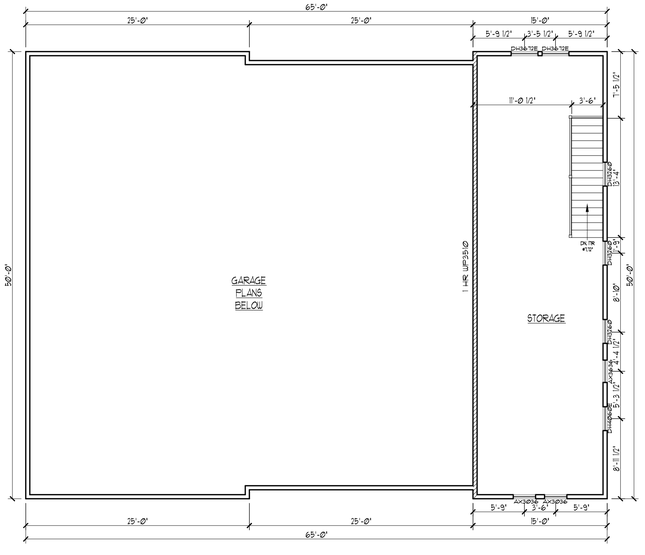

FIRST FLOOR PLAN

730 SF TOTAL

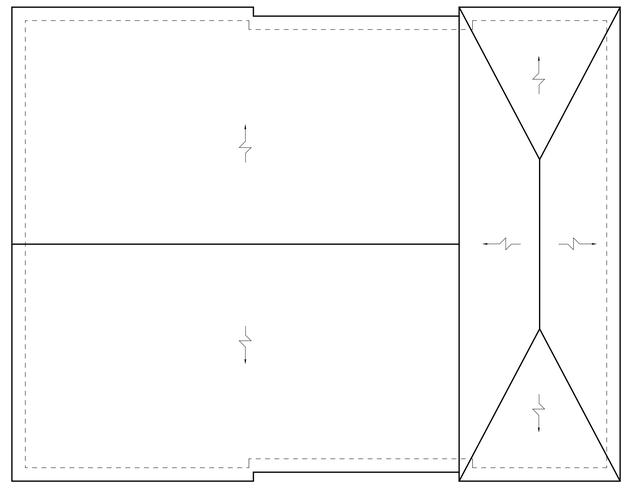

ROOF PLAN

CLARK EDWARD
113 &117 WOODBINE
OCEANVIEW ROAD
LOT: 6.18 & 6.19 BLOCK: 236
WOODBINE, NJ

BUILDING 3

THOMAS / BECHTOLD
ARCHITECTURE & ENGINEERING
Andrew Bechtold
RA 17642
P. (609) 927-5050 F. (609) 927-3330
WWW.GWTHOMAS.NET
599 SHORE ROAD SOMERS POINT NEW JERSEY

THESE DESIGNS ARE
COPYRIGHT
PROTECTED
DOCUMENTS PREPARED BY G.W. THOMAS ARCHITECT ARE INSTRUMENTS OF SERVICE FOR USE SOLELY ON THIS PROJECT ADDRESS. UNLESS OTHERWISE PROVIDED, G.W. THOMAS ARCHITECTURE SHALL BE DEEMED THE AUTHOR OF THESE DOCUMENTS AND SHALL RETAIN ALL COMMON LAW, STATUTORY AND OTHER RESERVED RIGHT INCLUDING THE COPYRIGHT. THESE DOCUMENTS AND DESIGNS ARE NOT SUITABLE FOR REUSE BY OWNER OR OTHERS FOR ADDITIONS TO THIS PROJECT OR ANY OTHER PROJECT. ANY REUSE WITHOUT WRITTEN RELEASE BY G.W. THOMAS ARCHITECT IS STRICTLY PROHIBITED. NOTE THAT ANY USE OF THESE PLANS WITHOUT PROPER COMPENSATION AND WITHOUT OUR WRITTEN APPROVAL WILL CONSIDERED COPYRIGHT INFRINGEMENT AND WE WILL DO WHATEVER WE CAN TO PROTECT THAT COPYRIGHT.

Revisions:

Date: 7-7-26	File No: 126
Scale: 1/8" = 1'-0"	
Drawn: RMB, NTS	Dwg. No. A-4
Checked: GWT/ACB	

FRONT ELEVATION

RIGHT ELEVATION

REAR ELEVATION

LEFT ELEVATION

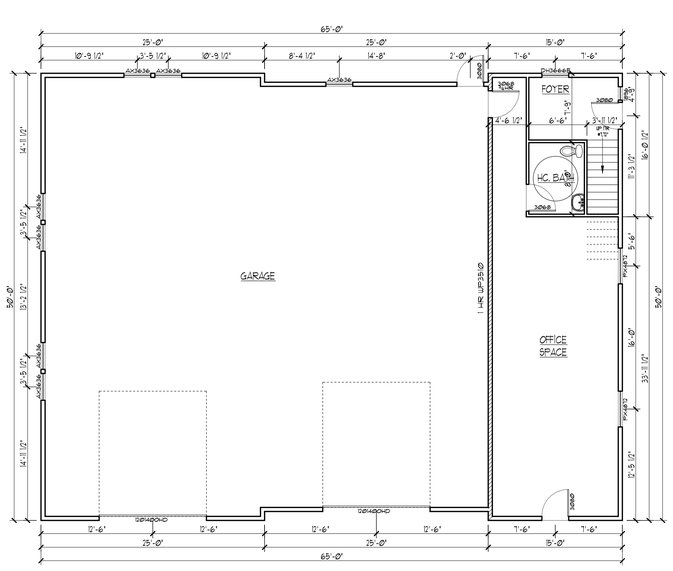

GROUND FLOOR PLAN

3,200 SF TOTAL
1,40 SF OFFICE
2,400 SF GARAGE
1,010 SF GARAGE 1
1,380 SF GARAGE 2

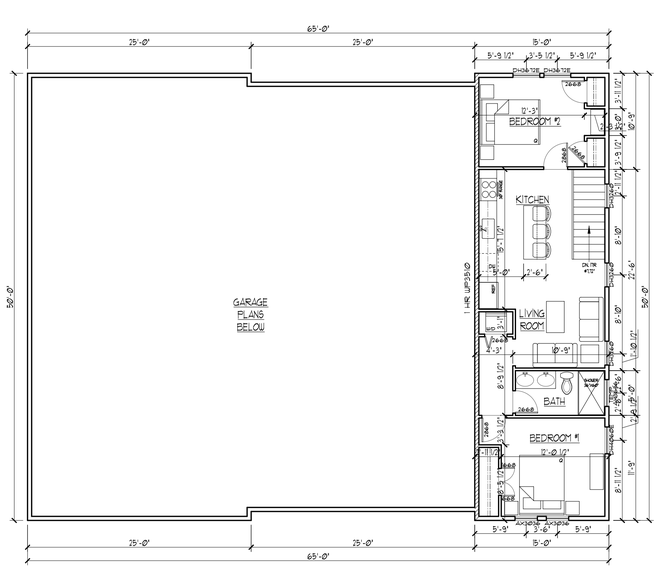

FIRST FLOOR PLAN

1,150 SF TOTAL

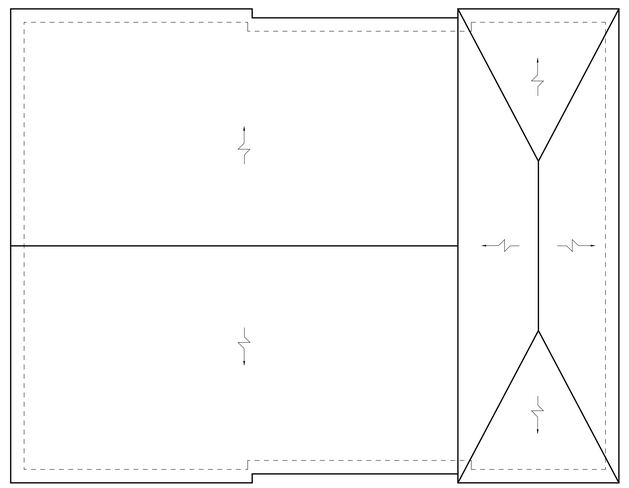

ROOF PLAN

CLARK EDWARD
113 &117 WOODBINE
OCEANVIEW ROAD
LOT: 6.18 & 6.19 BLOCK: 236
WOODBINE, NJ

BUILDING 4

THOMAS / BECHTOLD
ARCHITECTURE & ENGINEERING
Andrew Bechtold
RA 17642
P. (609) 927-5050 F. (609) 927-3330
WWW.GWTHOMAS.NET
599 SHORE ROAD SOMERS POINT NEW JERSEY

THESE DESIGNS ARE
COPYRIGHT
PROTECTED
DOCUMENTS PREPARED BY G.W. THOMAS ARCHITECT ARE INSTRUMENTS OF SERVICE FOR USE SOLELY ON THIS PROJECT ADDRESS. UNLESS OTHERWISE PROVIDED, G.W. THOMAS ARCHITECTURE SHALL BE DEEMED THE AUTHOR OF THESE DOCUMENTS AND SHALL RETAIN ALL COMMON LAW, STATUTORY AND OTHER RESERVED RIGHT, INCLUDING THE COPYRIGHT. THESE DOCUMENTS AND DESIGNS ARE NOT SUITABLE FOR REUSE BY OWNER OR OTHERS FOR ADDITIONS TO THIS PROJECT OR ANY OTHER PROJECT. ANY REUSE WITHOUT WRITTEN RELEASE BY G.W. THOMAS ARCHITECT IS STRICTLY PROHIBITED. NOTE THAT ANY USE OF THESE PLANS WITHOUT PROPER COMPENSATION AND WITHOUT OUR WRITTEN APPROVAL WILL CONSIDERED COPYRIGHT INFRINGEMENT AND WE WILL DO WHATEVER WE CAN TO PROTECT THAT COPYRIGHT.

Revisions:

Date: 7-7-26
File No: 126
Scale: 1/8" = 1'-0"
Drawn: RMB, NTS
Dwg. No. A-5
Checked: GWT/ACB

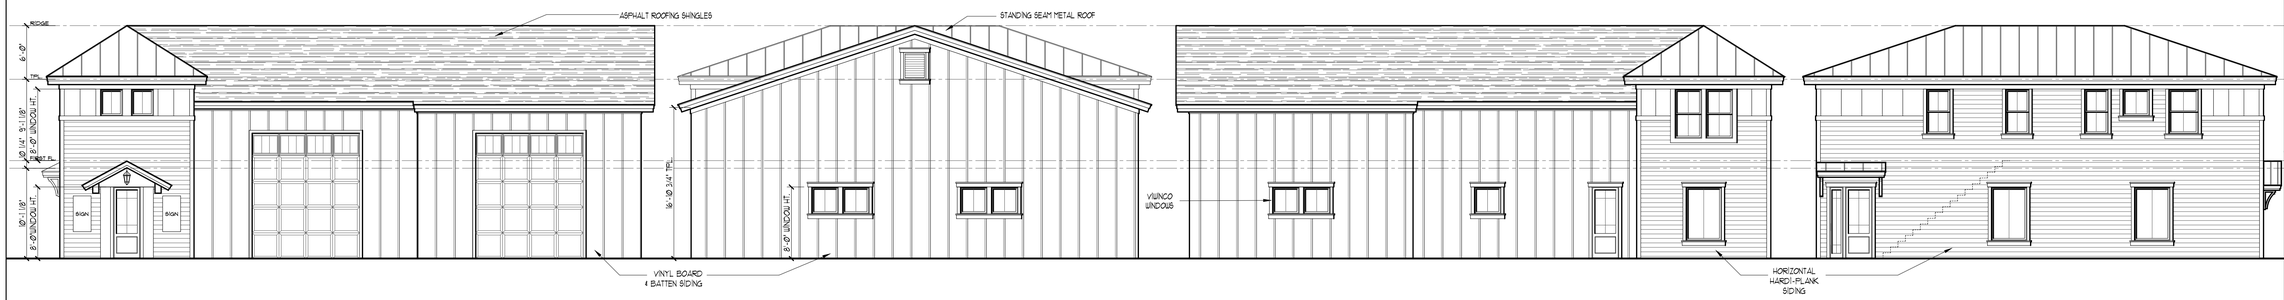

FRONT ELEVATION

RIGHT ELEVATION

REAR ELEVATION

LEFT ELEVATION

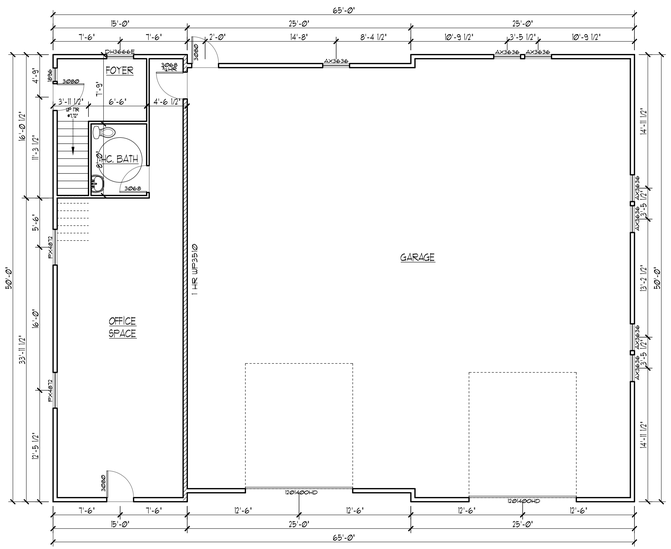

GROUND FLOOR PLAN

3200 SF TOTAL
940 SF OFFICE
2,400 SF GARAGE
1800 SF GARAGE 1
1380 SF GARAGE 2

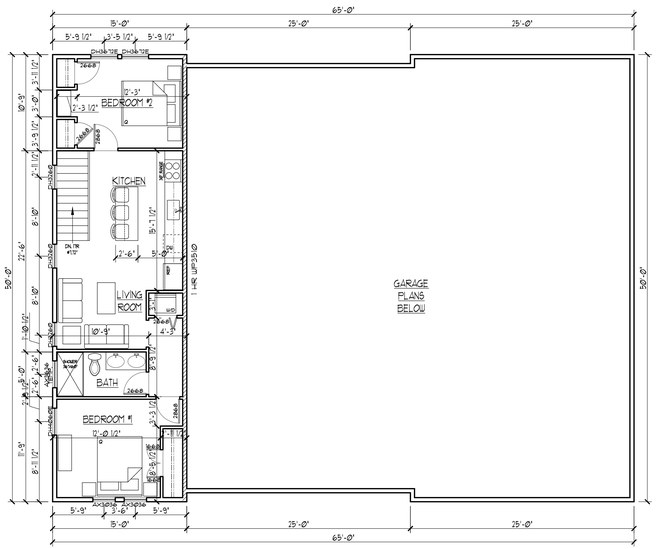

FIRST FLOOR PLAN

750 SF TOTAL

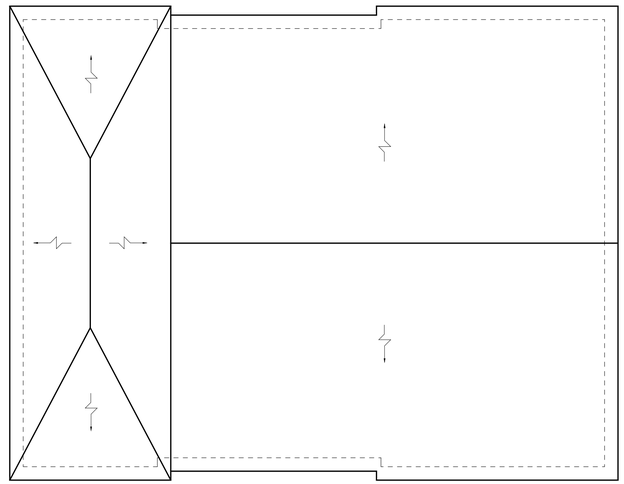

ROOF PLAN

CLARK EDWARD
113 &117 WOODBINE
OCEANVIEW ROAD
LOT: 6.18 & 6.19 BLOCK: 236
WOODBINE, NJ

BUILDING 5

THOMAS / BECHTOLD
ARCHITECTURE & ENGINEERING
P. (609) 927-5050 F. (609) 927-3330
WWW.GWTHOMAS.NET
599 SHORE ROAD SOMERS POINT NEW JERSEY 08230
Andrew Bechtold RA 17642

THESE DESIGNS ARE
COPYRIGHT
PROTECTED
DOCUMENTS PREPARED BY G.W. THOMAS ARCHITECT ARE INSTRUMENTS OF SERVICE FOR USE SOLELY ON THIS PROJECT ADDRESS. UNLESS OTHERWISE PROVIDED, G.W. THOMAS ARCHITECTURE SHALL BE DEEMED THE AUTHOR OF THESE DOCUMENTS AND SHALL RETAIN ALL COMMON LAW, STATUTORY AND OTHER RESERVED RIGHT, INCLUDING THE COPYRIGHT. THESE DOCUMENTS AND DESIGNS ARE NOT SUITABLE FOR REUSE BY OWNER OR OTHERS FOR ADDITIONS TO THIS PROJECT OR ANY OTHER PROJECT. ANY REUSE WITHOUT WRITTEN RELEASE BY G.W. THOMAS ARCHITECT IS STRICTLY PROHIBITED. NOTE THAT ANY USE OF THESE PLANS WITHOUT PROPER COMPENSATION AND WITHOUT OUR WRITTEN APPROVAL WILL CONSIDERED COPYRIGHT INFRINGEMENT AND WE WILL DO WHATEVER WE CAN TO PROTECT THAT COPYRIGHT.

Revisions:

Date: 7-7-26	File No: 126
Scale: 1/8" = 1'-0"	
Drawn: RMB, NTS	Dwg. No. A-6
Checked: GWT/ACB	

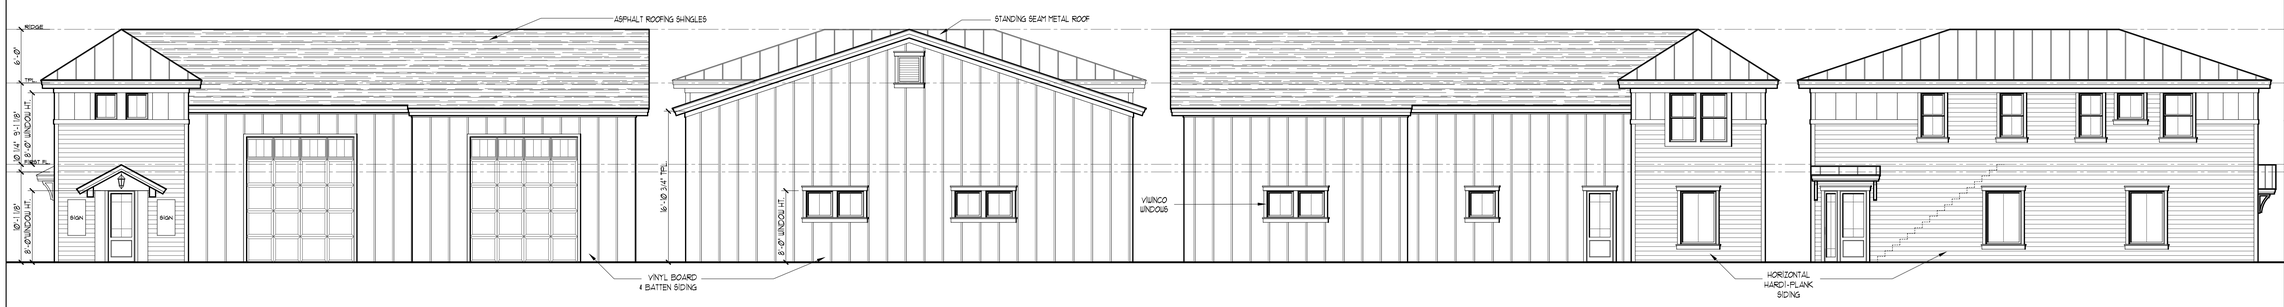

FRONT ELEVATION

RIGHT ELEVATION

REAR ELEVATION

LEFT ELEVATION

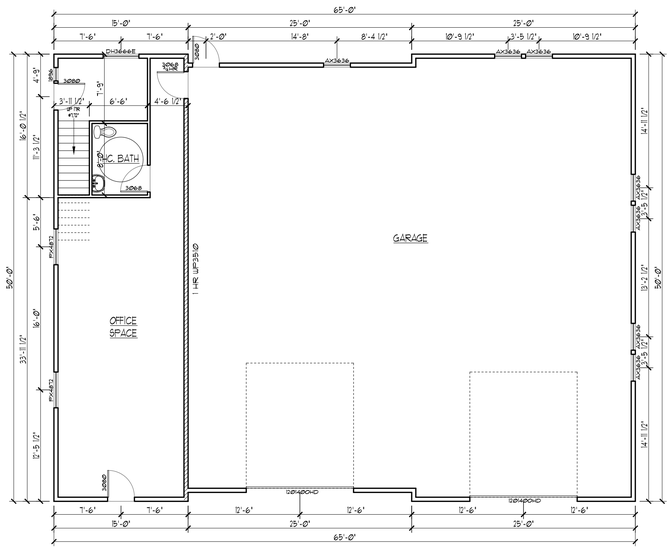

GROUND FLOOR PLAN

3,200 SF TOTAL
540 SF OFFICE
2,400 SF GARAGE
1,010 SF GARAGE 1
1,390 SF GARAGE 2

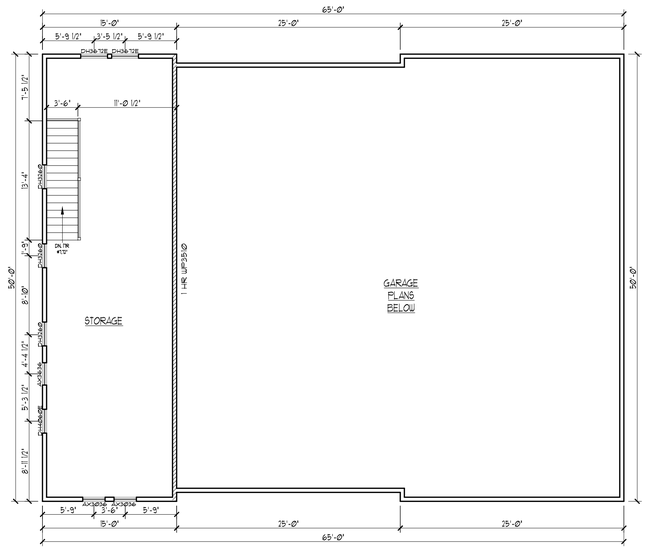

FIRST FLOOR PLAN

1,390 SF TOTAL

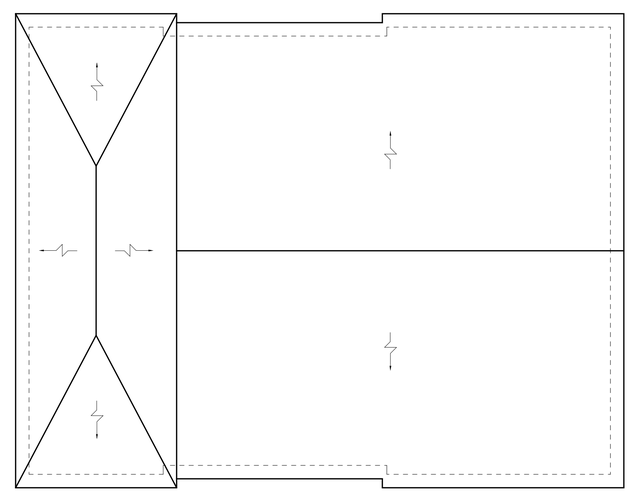

ROOF PLAN

CLARK EDWARD
113 &117 WOODBINE
OCEANVIEW ROAD
LOT: 6.18 & 6.19 BLOCK: 236
WOODBINE, NJ

BUILDING 6

THOMAS / BECHTOLD
ARCHITECTURE & ENGINEERING
P. (609) 927-5050 F. (609) 927-3330
WWW.GWTHOMAS.NET
599 SHORE ROAD SOMERS POINT NEW JERSEY 08230
Andrew Bechtold
RA 17642

THESE DESIGNS ARE
COPYRIGHT
PROTECTED
DOCUMENTS PREPARED BY G.W. THOMAS ARCHITECT ARE INSTRUMENTS OF SERVICE FOR USE SOLELY ON THIS PROJECT ADDRESS. UNLESS OTHERWISE PROVIDED, G.W. THOMAS ARCHITECTURE SHALL BE DEEMED THE AUTHOR OF THESE DOCUMENTS AND SHALL RETAIN ALL COMMON LAW, STATUTORY AND OTHER RESERVED RIGHT, INCLUDING THE COPYRIGHT. THESE DOCUMENTS AND DESIGNS ARE NOT SUITABLE FOR REUSE BY OWNER OR OTHERS FOR ADDITIONS TO THIS PROJECT OR ANY OTHER PROJECT. ANY REUSE WITHOUT WRITTEN RELEASE BY G.W. THOMAS ARCHITECT IS STRICTLY PROHIBITED. NOTE THAT ANY USE OF THESE PLANS WITHOUT PROPER COMPENSATION AND WITHOUT OUR WRITTEN APPROVAL WILL CONSIDERED COPYRIGHT INFRINGEMENT AND WE WILL DO WHATEVER WE CAN TO PROTECT THAT COPYRIGHT.

Revisions:

Date: 7-7-26	File No: 126
Scale: 1/8" = 1'-0"	
Drawn: RMB, NTS	Dwg. No. A-7
Checked: GWT/ACB	